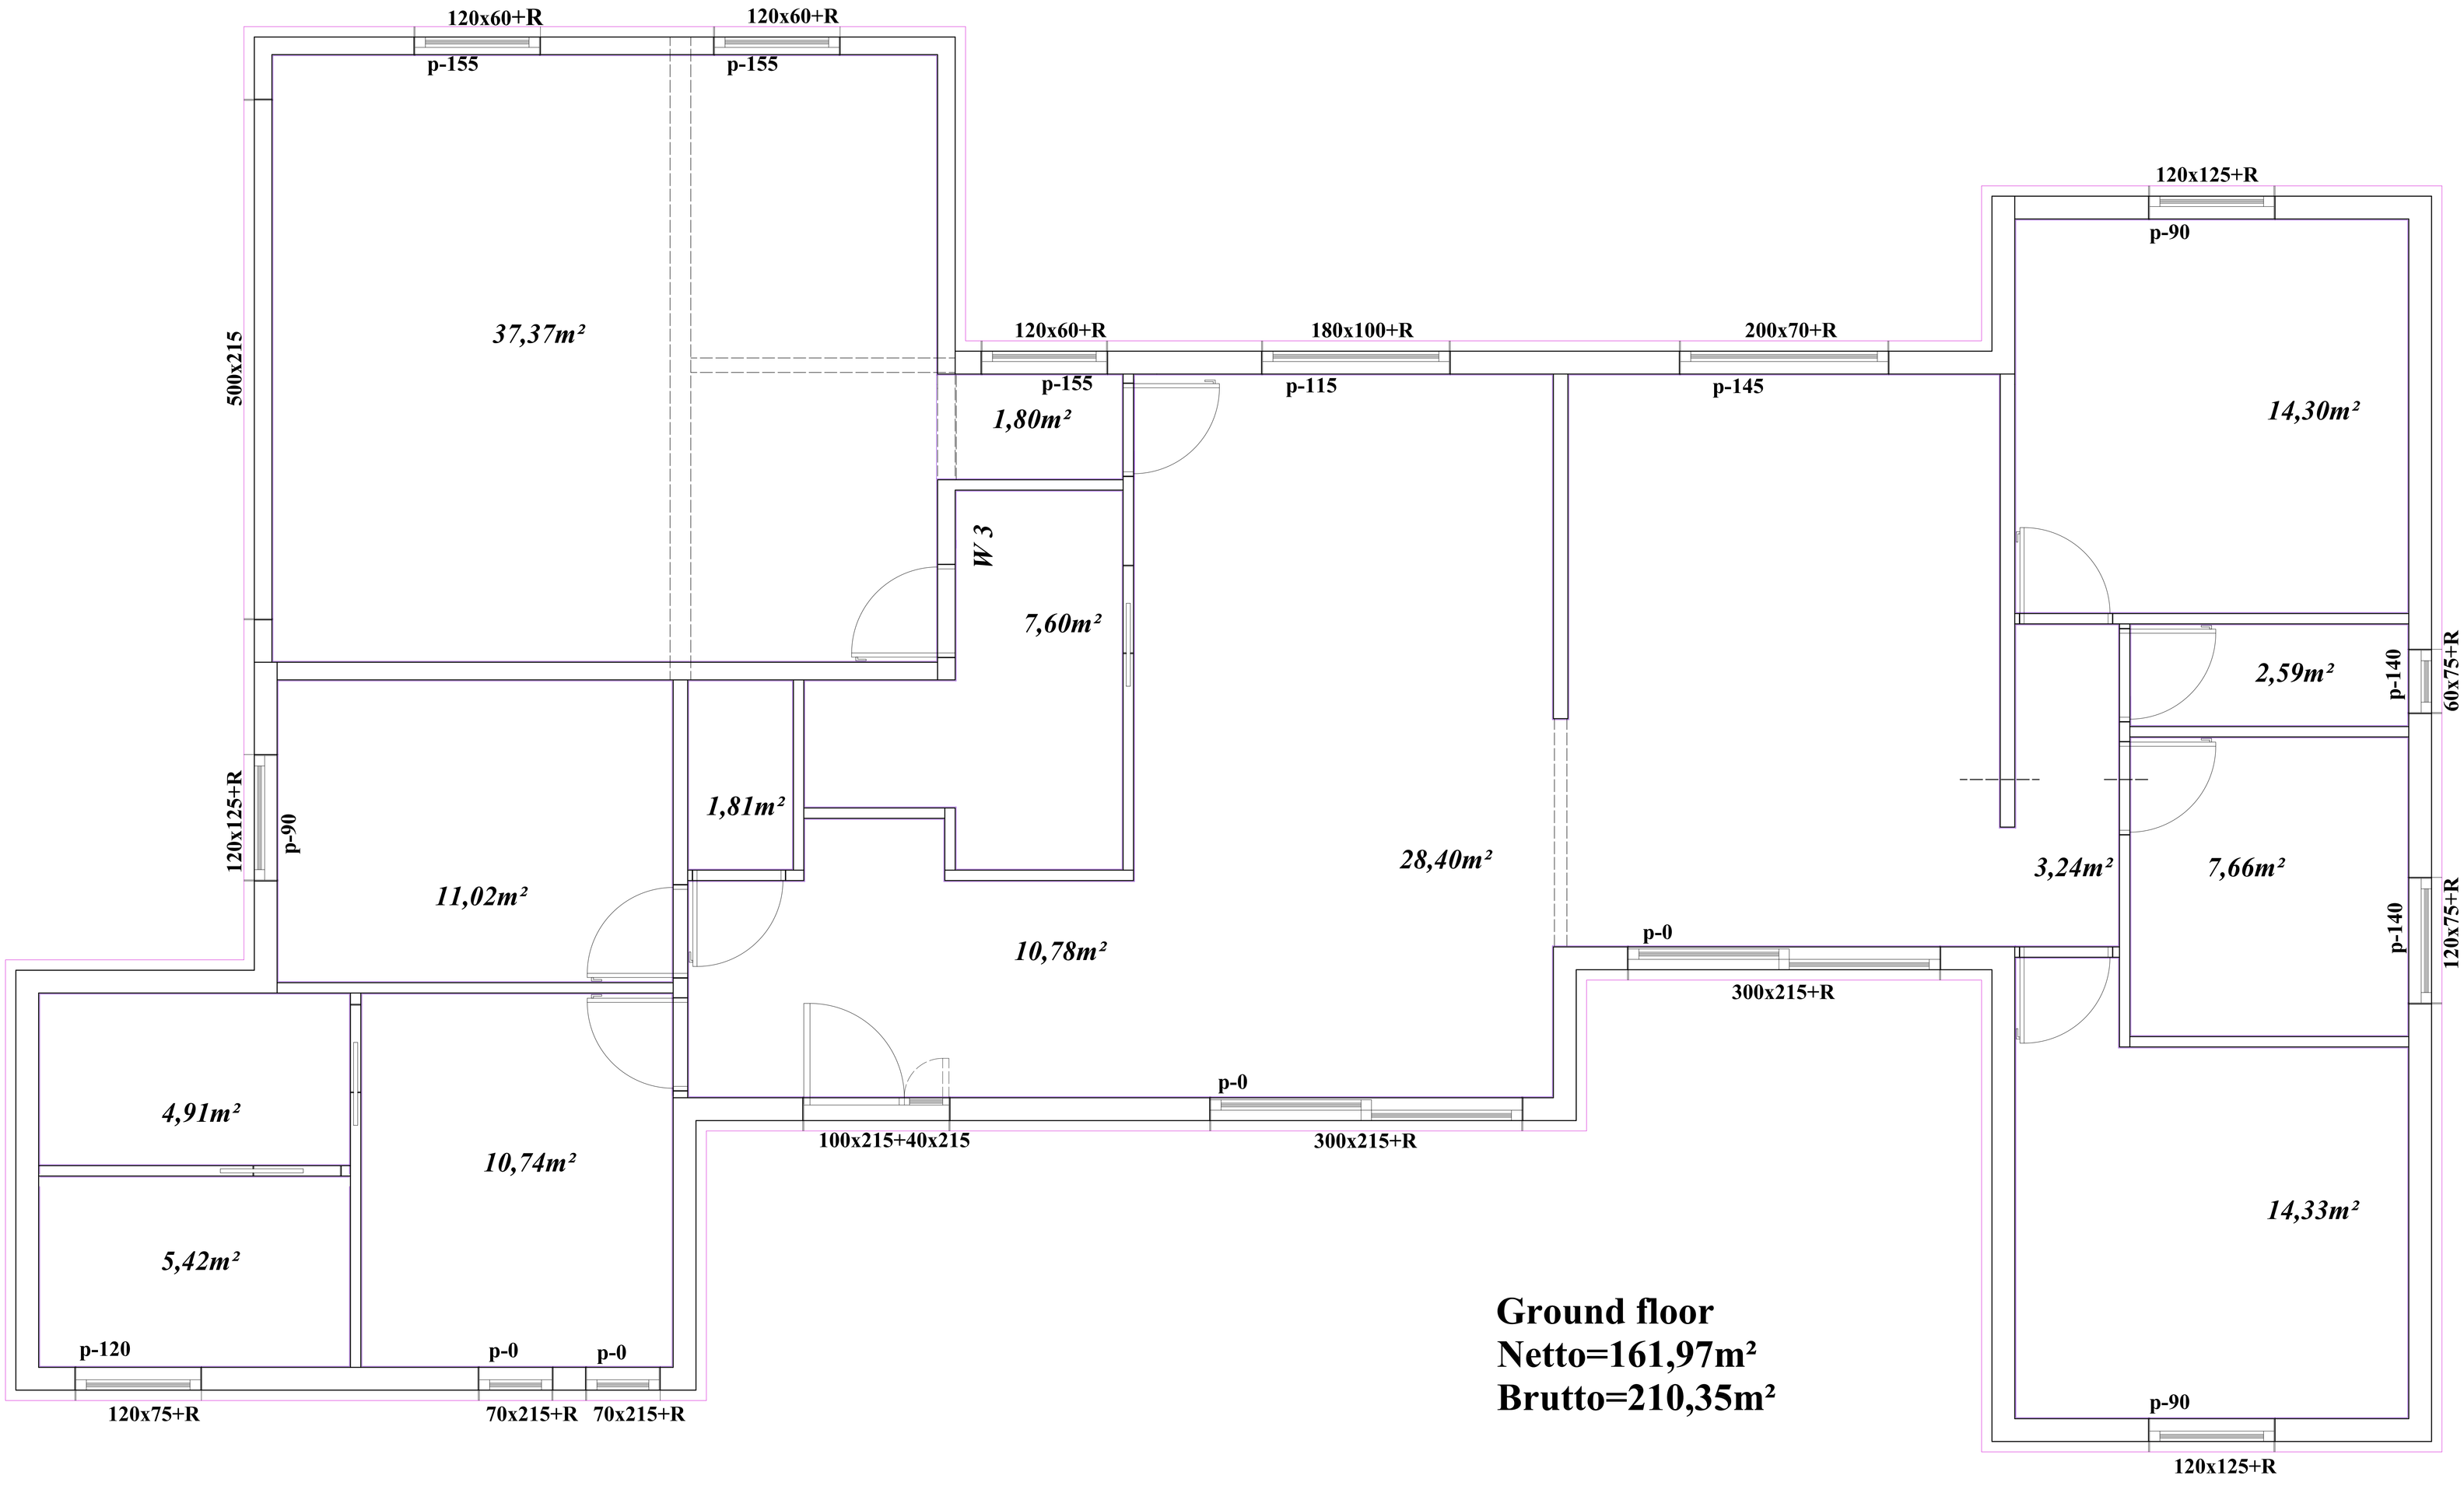

Ground floor
Netto=161,97m²
Brutto=210,35m²